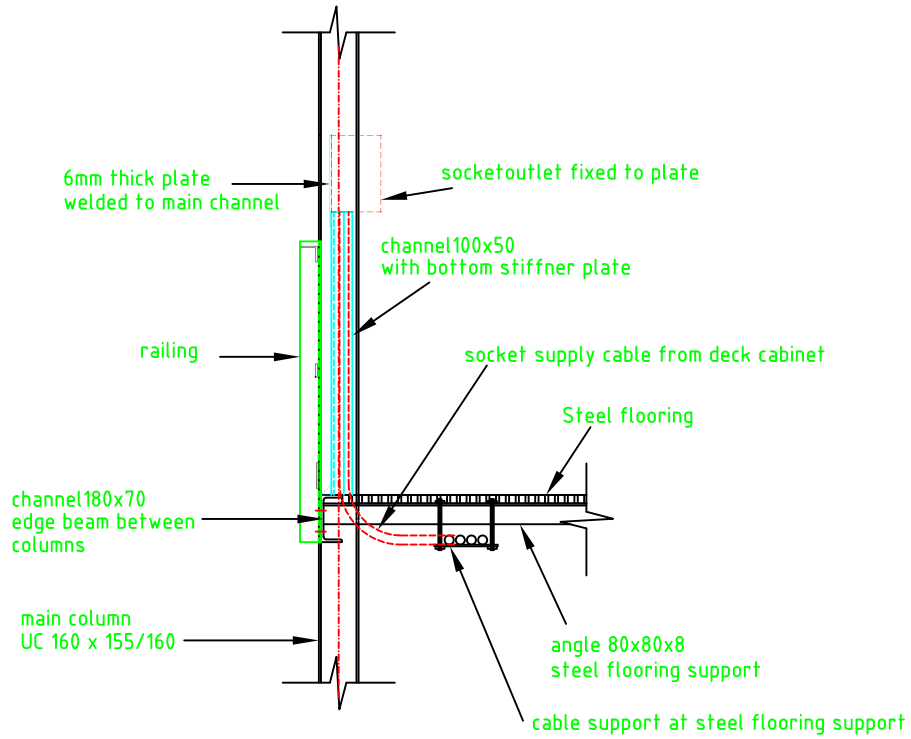


PART SECTION AT TYPICAL OVERHEAD CABLE SUPPOT

| Revision | Alterations | Drawn | Checked | Approved | Date |
|---|---|---|---|---|---|
| H | | | | | |
| G | | | | | |
| F | | | | | |
| E | | | | | |
| D | | | | | |
| C | | | | | |
| B | | | | | |
| A | × | | | | |

Malta Freeport Terminals

Project: Terminal Two Reefer Structures Alterations

Drawing Title: Plans

| | | | |
|---|---|---|---|
| Date: 22-5-2008 | | File: terminal/00941.dwg | |
| Scale: 1:30 | Size: A1 | Drawn | |
| Dwg.No.: MFT 00941-3 | Revision: * | Checked | |
| | | Checked | |
| | | Approved | |