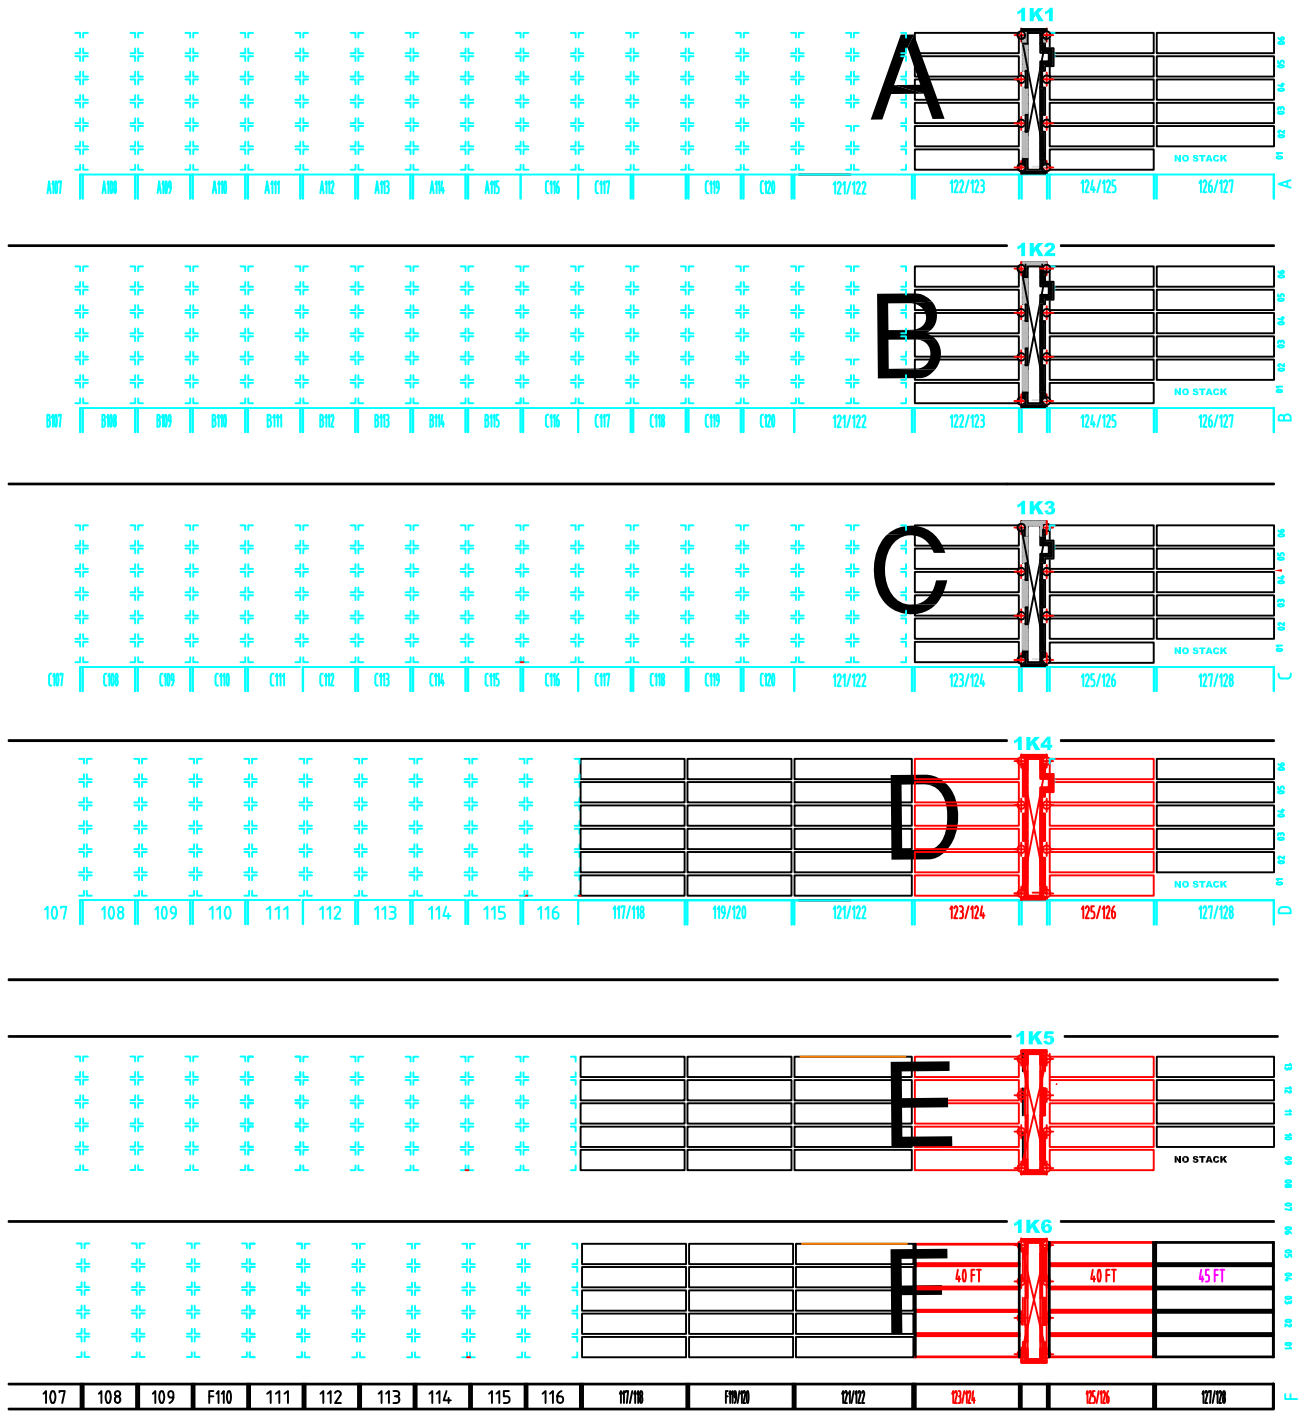

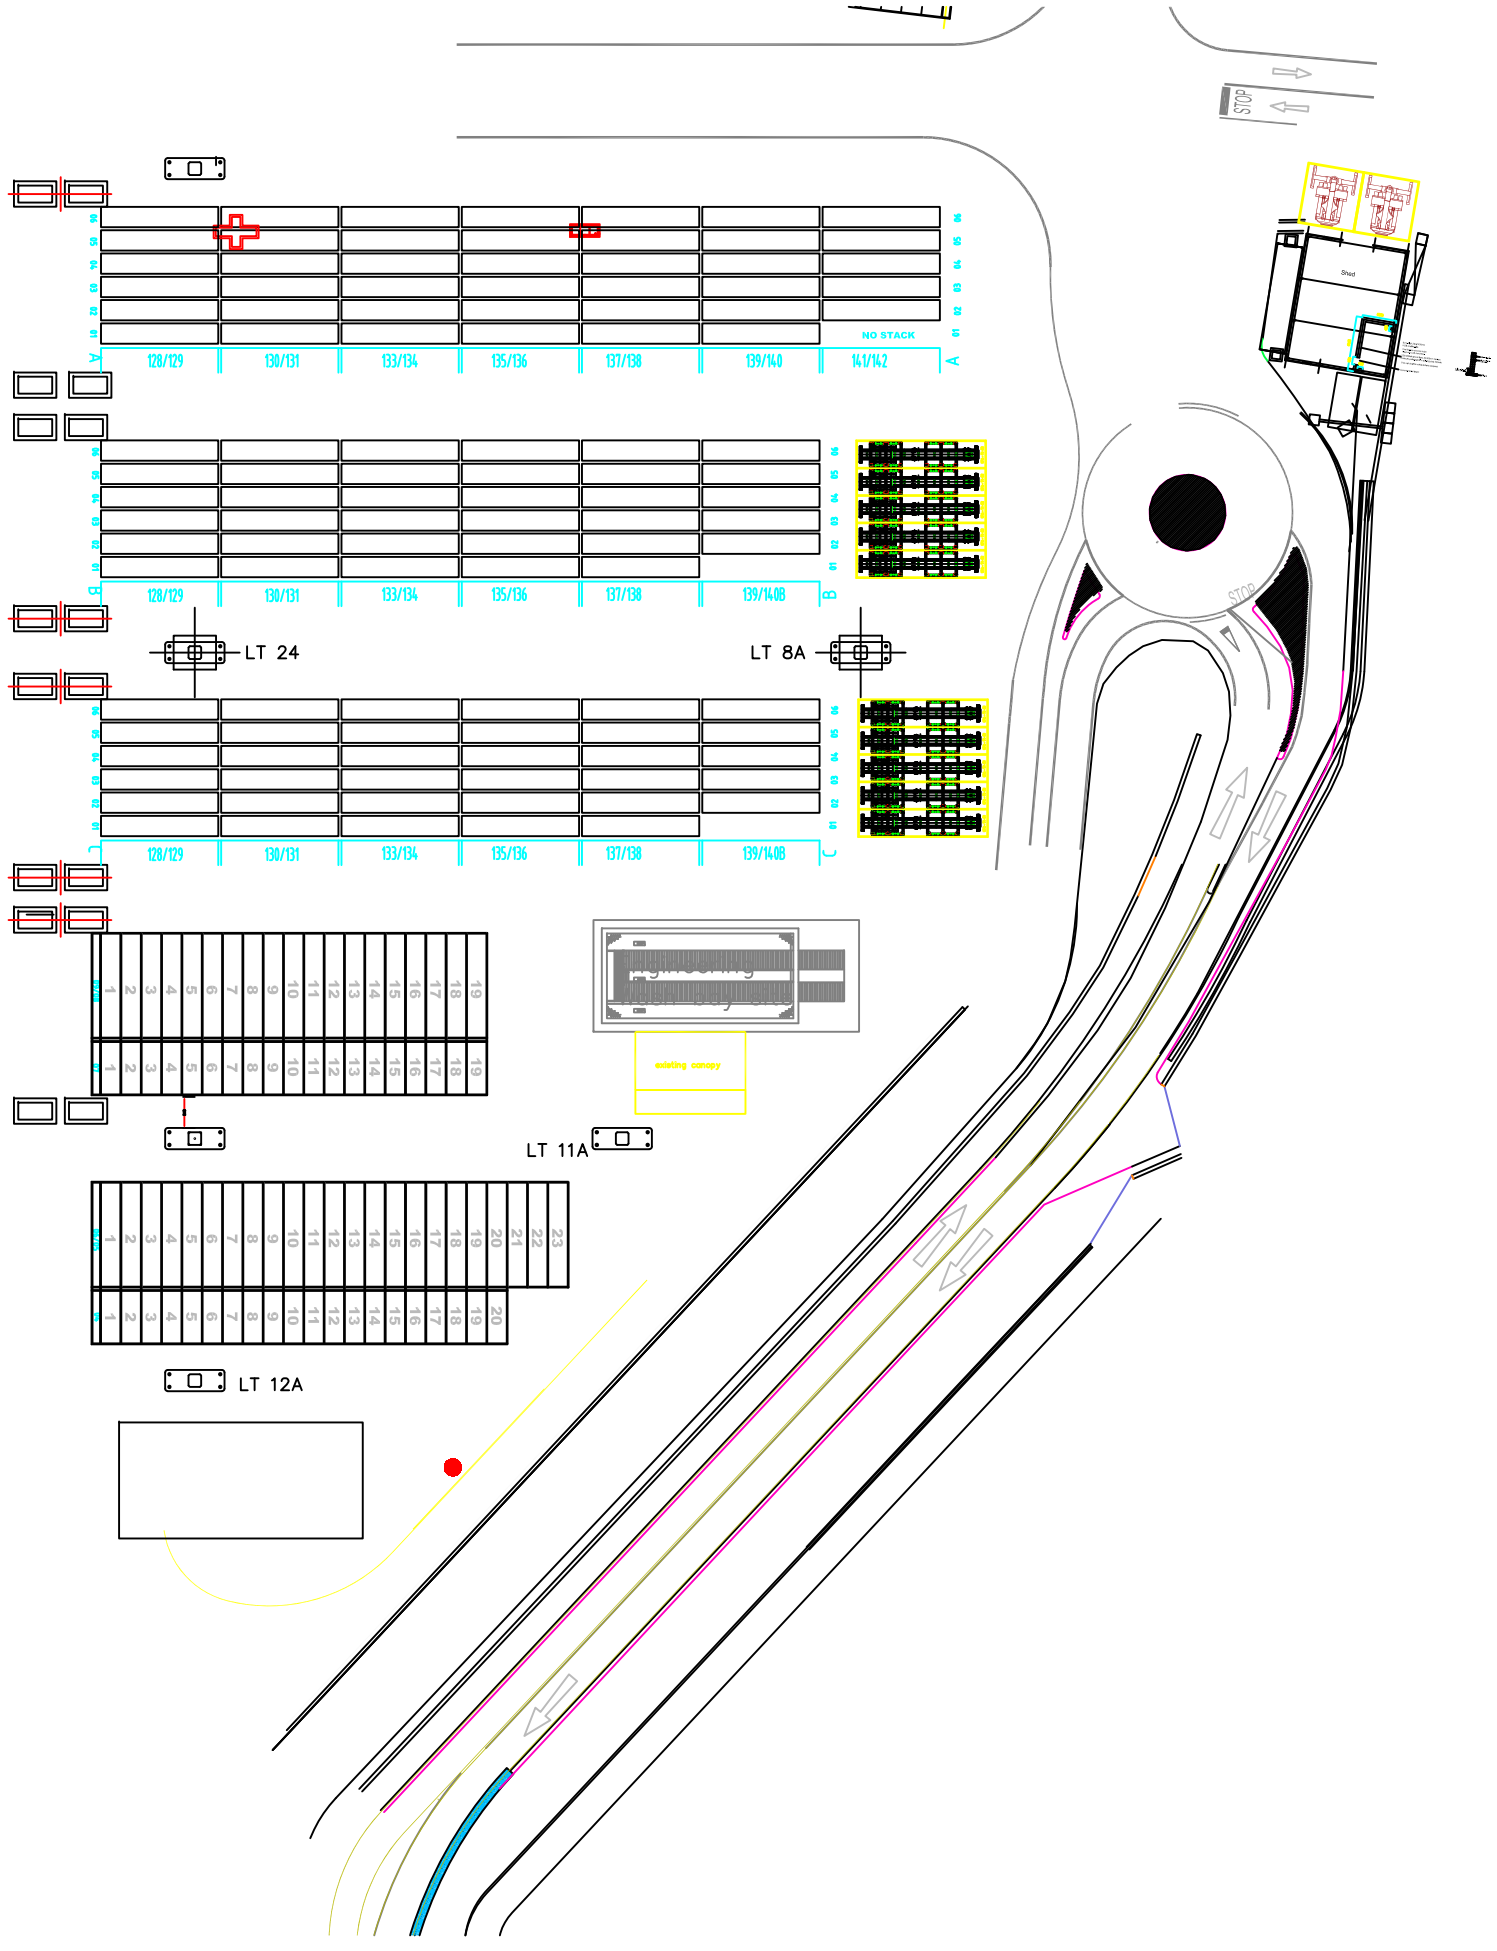

OPTION 1 - 3 REEFER STRUCTURES (RED)