MFC DISTRIBUTION CENTRE

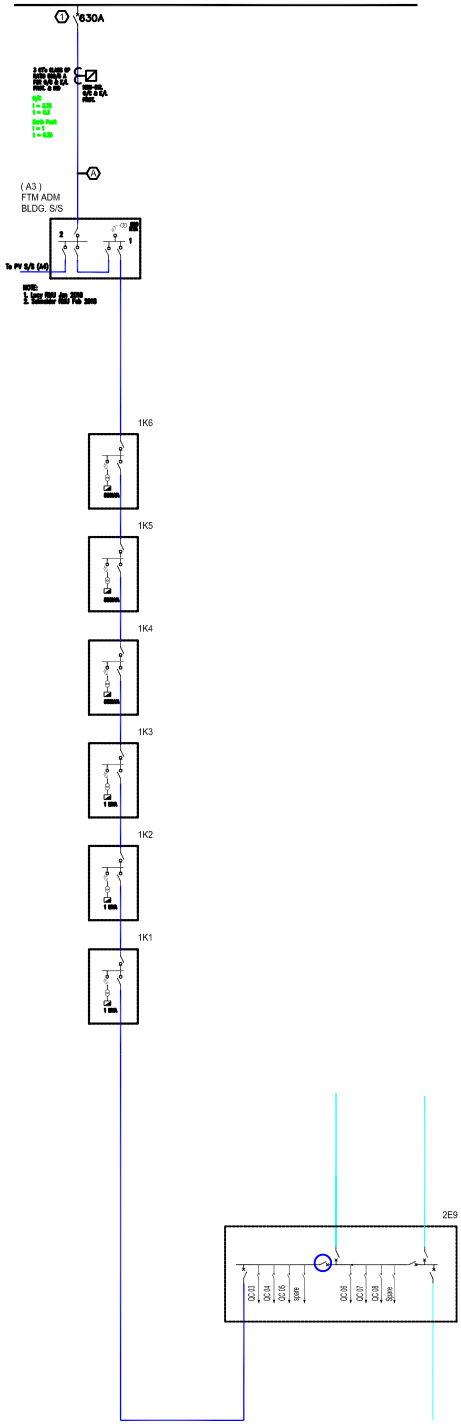

Option 1 - MV Single Line Diagram

MFC DISTRIBUTION CENTRE

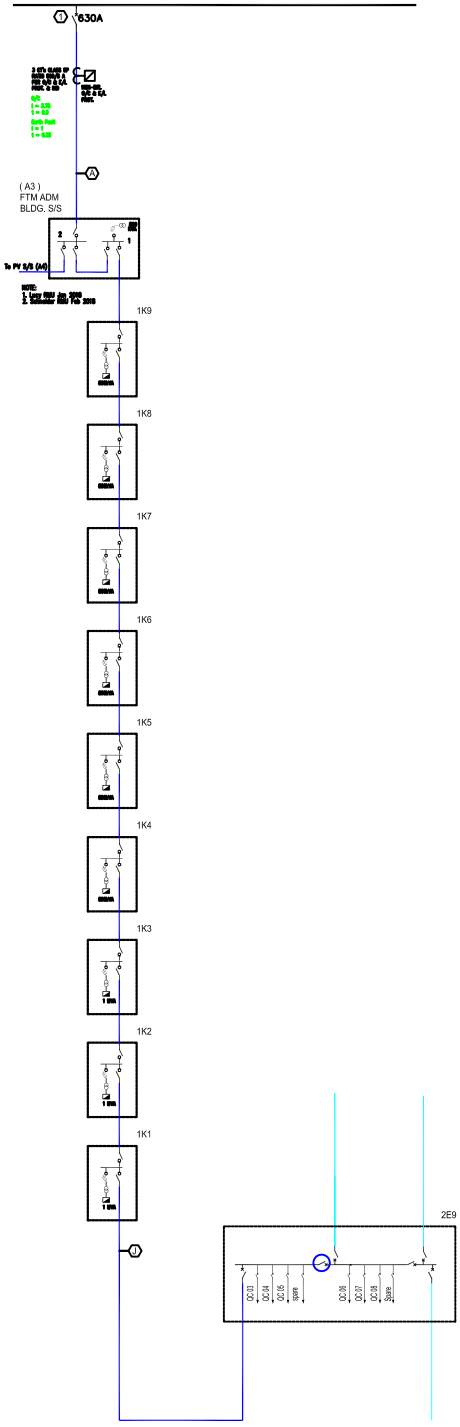

Option 2 - MV Single Line Diagram

1 Option 2 - To Perform Resin Joint in 1K1 Pit		Malta Freeport Terminals Limited - New Reefers Options	Revision No. # Date: April 2021