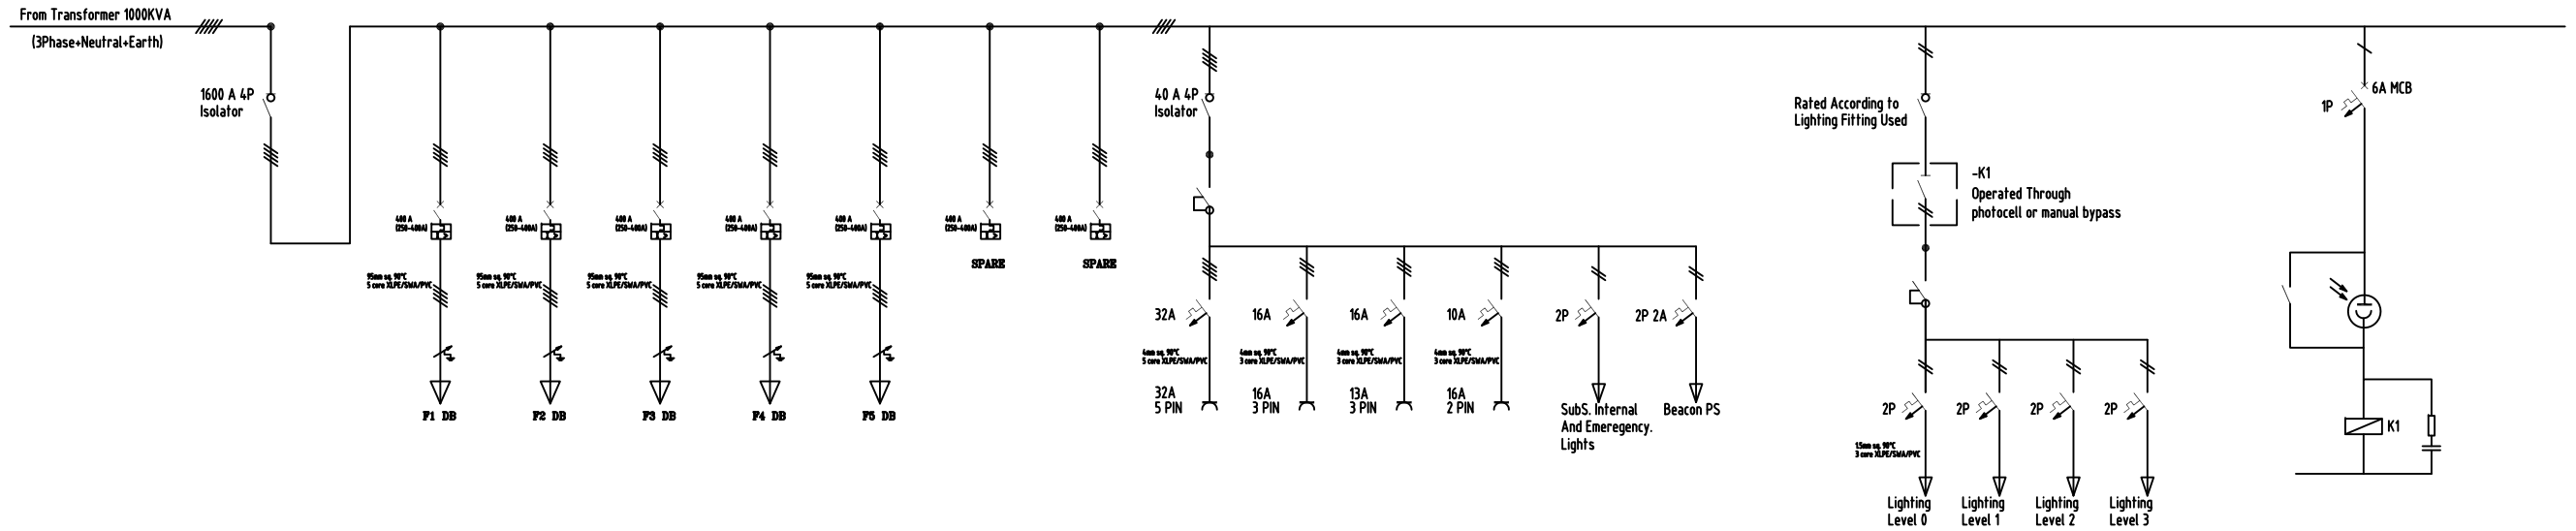

MAIN DISTRIBUTION BOARD

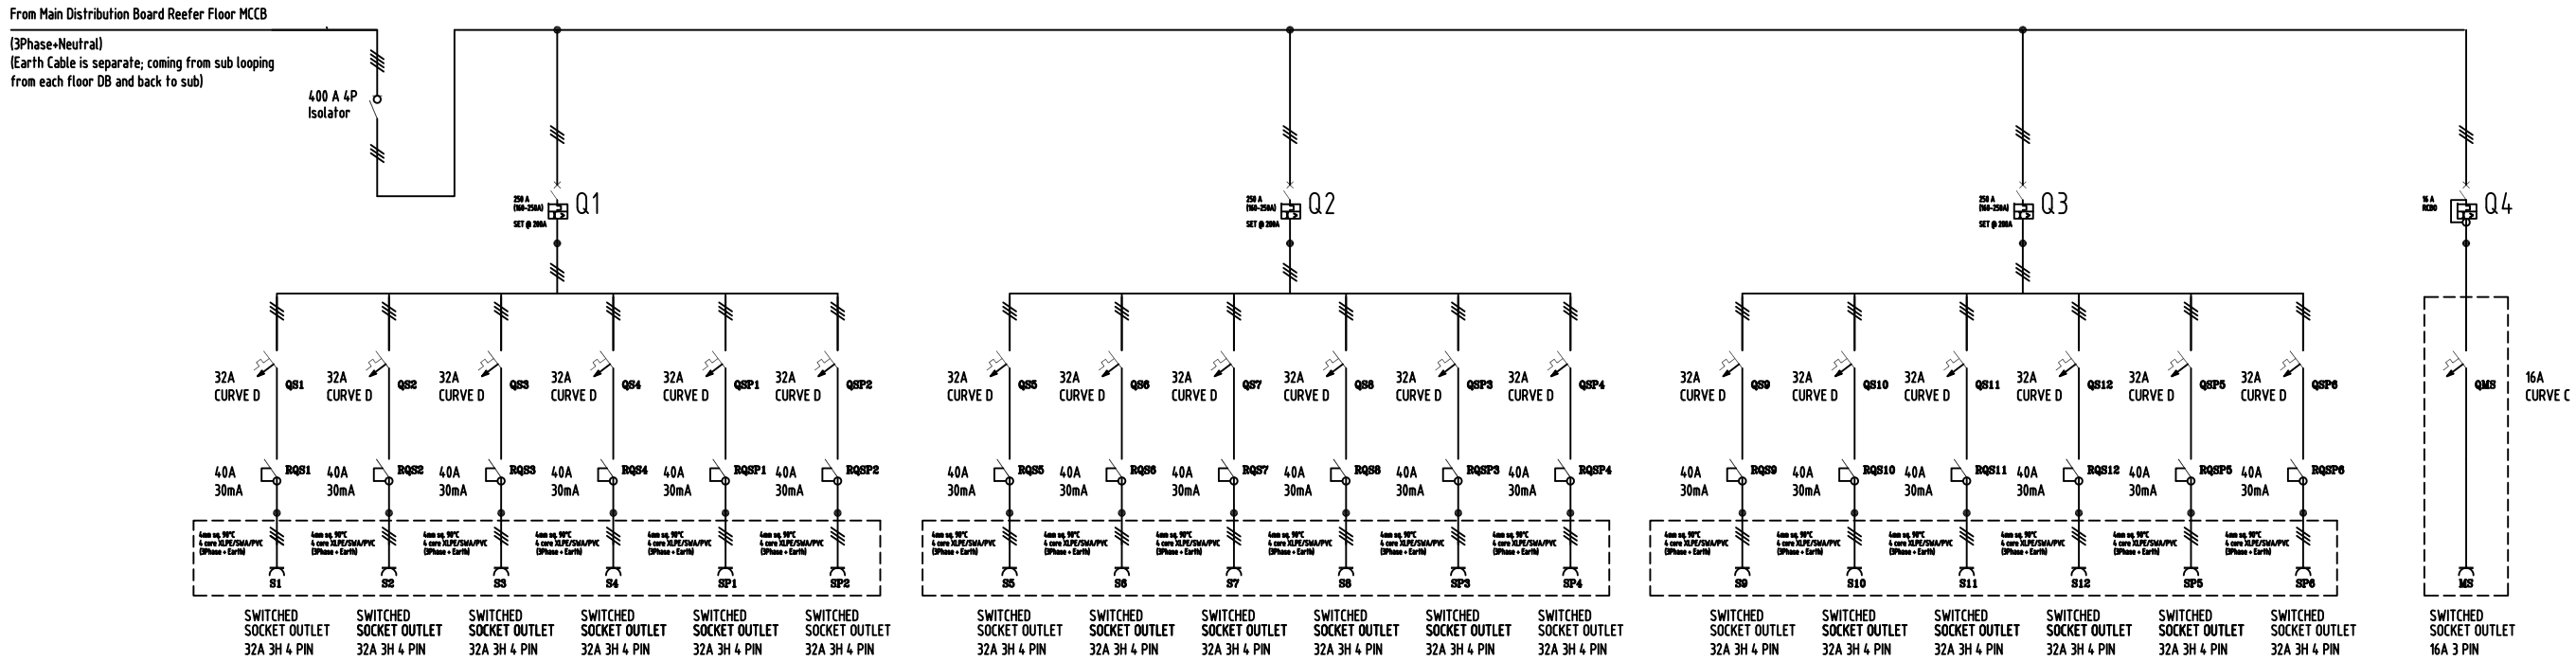

TYPICAL BOARD DISTRIBUTION IN EACH FLOOR

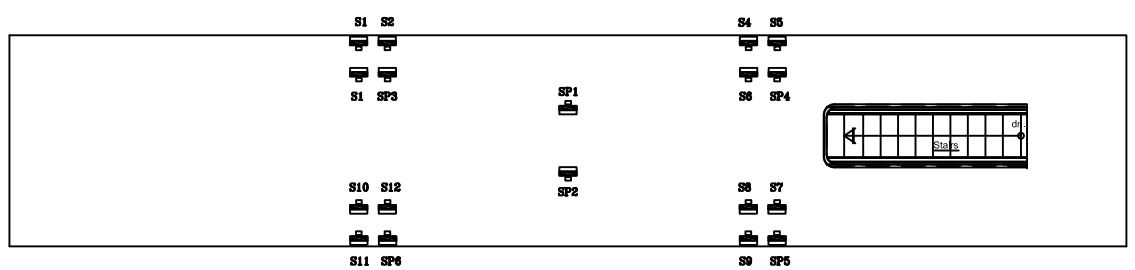

SOCKET OUTLETS MAP FOR GROUND FLOOR

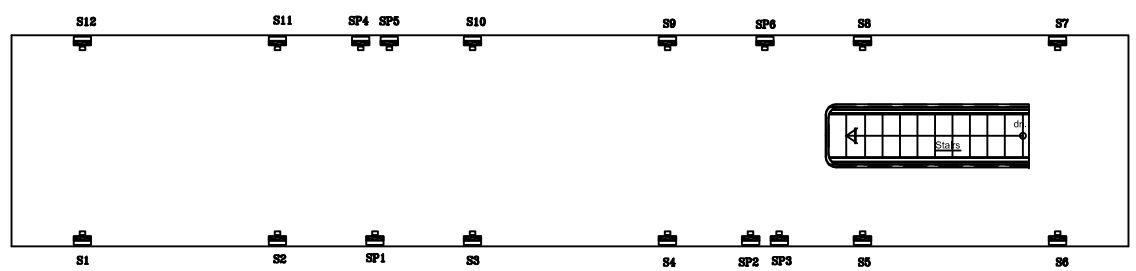

SOCKET OUTLETS MAP FOR FLOORS 1-4